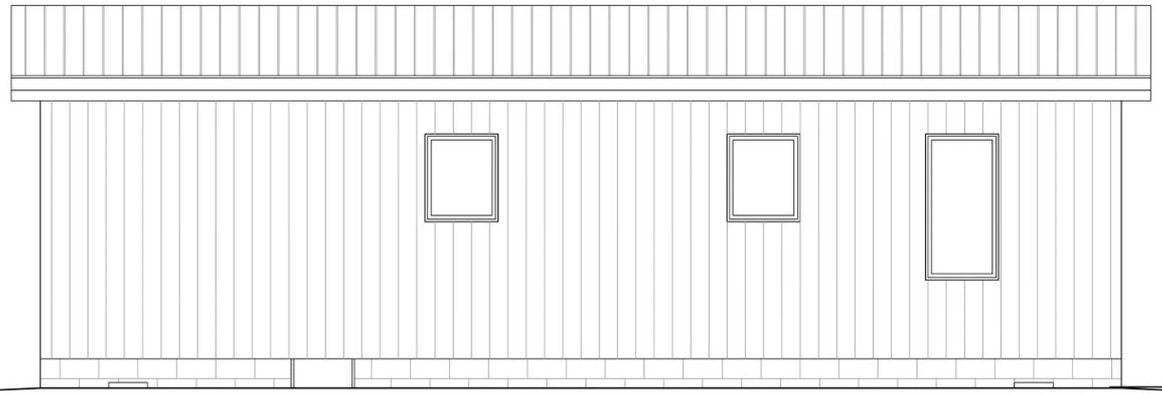

REAR ELEVATION
SCALE : $\frac{1}{4}$" = 1'-0"

FRONT ELEVATION
SCALE : $\frac{1}{4}$" = 1'-0"

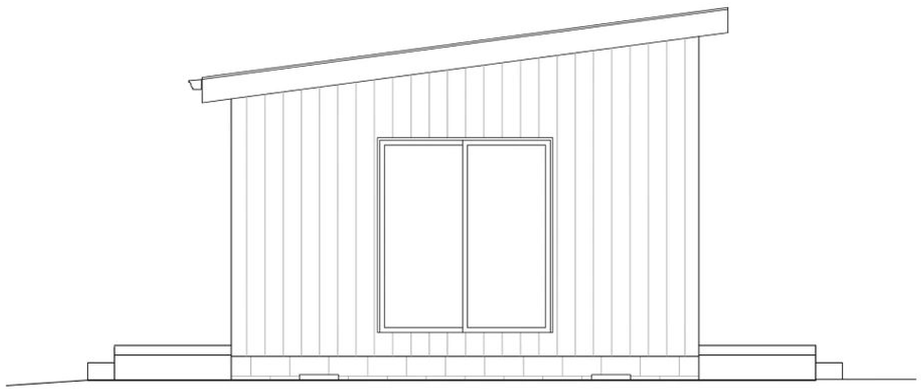

LEFT SIDE ELEVATION
SCALE : $\frac{1}{4}$" = 1'-0"

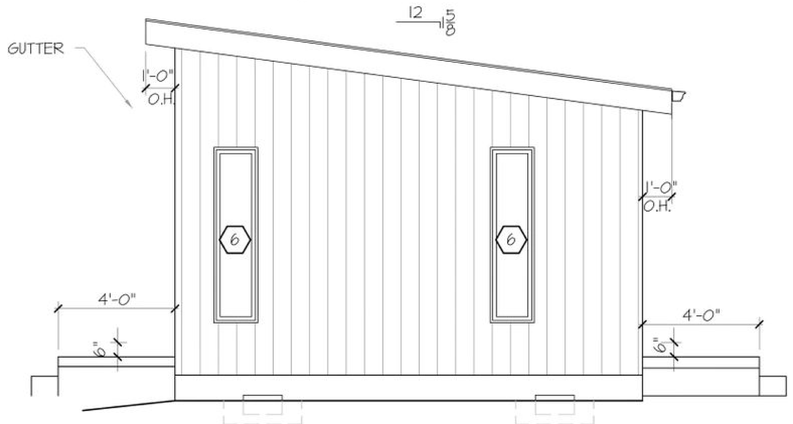

RIGHT SIDE ELEVATION
SCALE : $\frac{1}{4}$" = 1'-0"

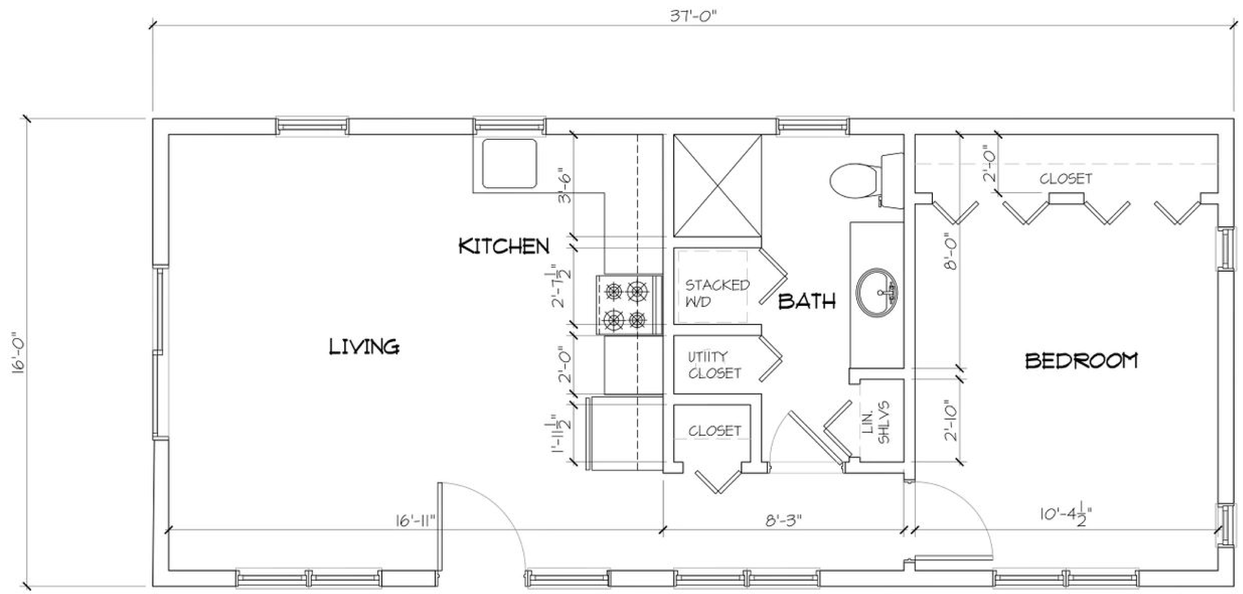

FLOOR PLAN -576SF

DO NOT SCALE THIS PRINT, USE FIGURED DIMENSIONS ONLY

PROJECT 36'x16' UNIT

SHEET TITLE

REVISIONS

CHECKED BY

DATE 12-7-2023

DRAWN BY GC.

FILE No -

SHEET No

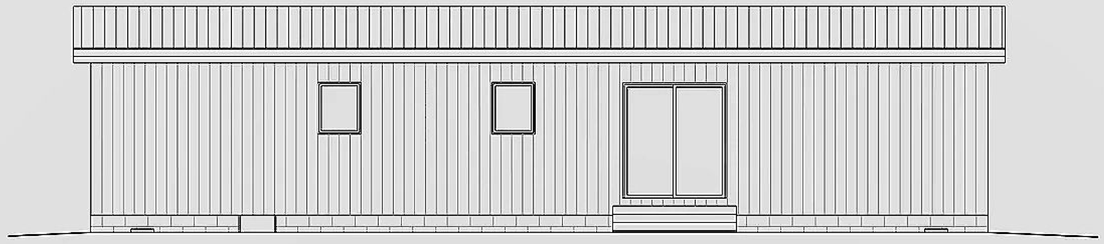

REAR ELEVATION

SCALE : 1/4" = 1'-0"

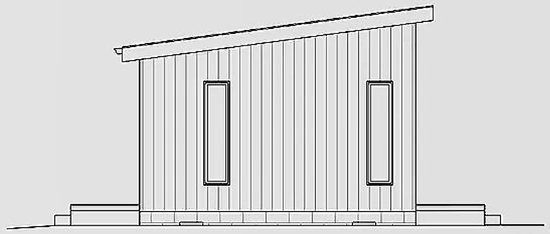

LEFT SIDE ELEVATION

SCALE : 1/4" = 1'-0"

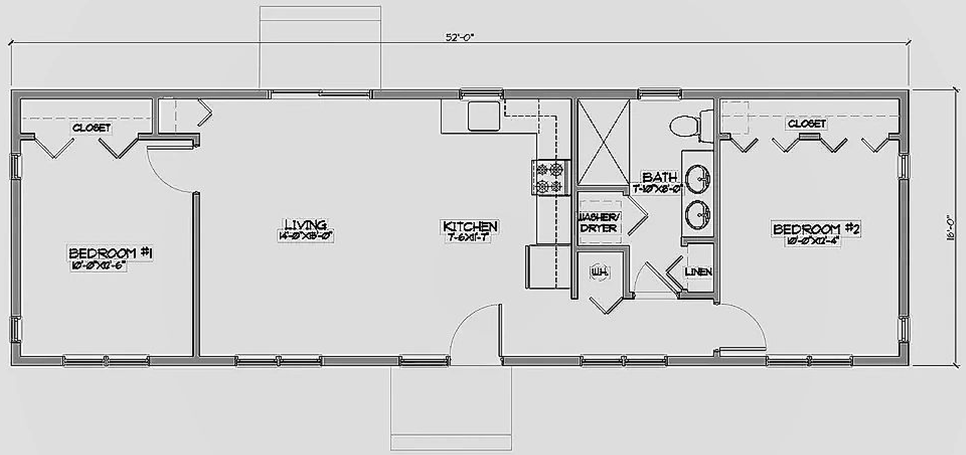

FLOOR PLAN

52FT X 16FT=832 SF

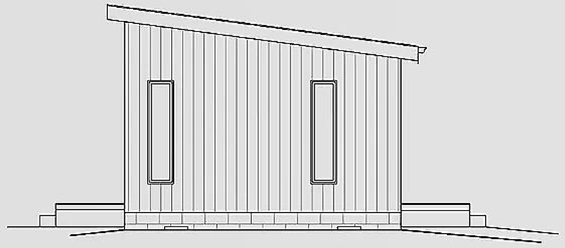

RIGHT SIDE ELEVATION

SCALE : 1/4" = 1'-0"

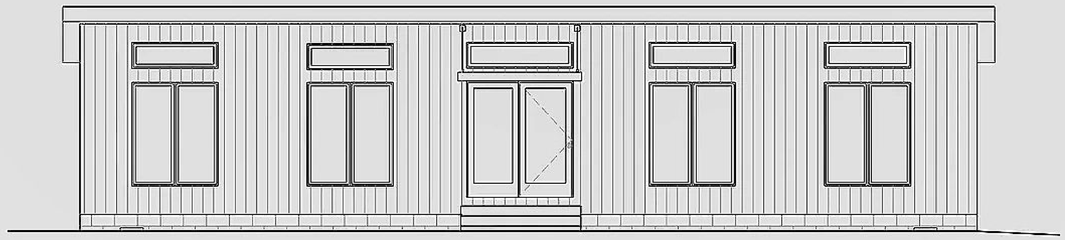

FRONT ELEVATION

SCALE : 1/4" = 1'-0"

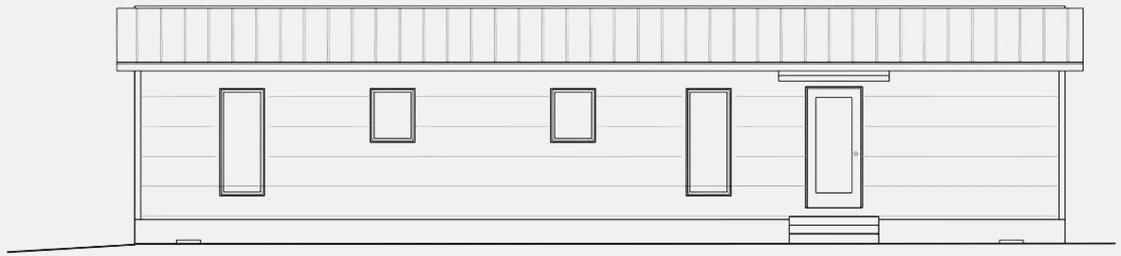

REAR ELEVATION
SCALE : ¼" = 1'-0"

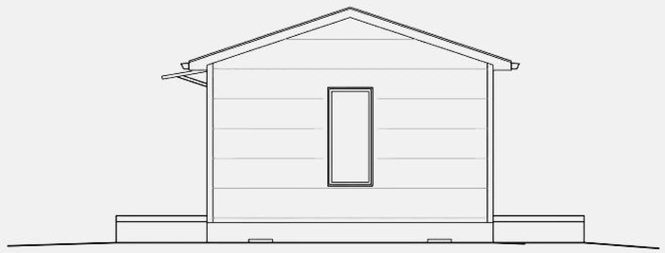

LEFT SIDE ELEVATION
SCALE : ¼" = 1'-0"

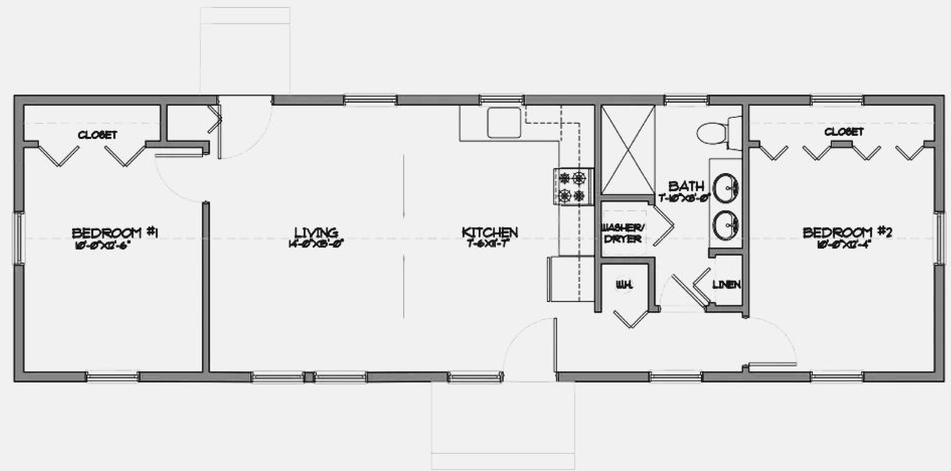

RIGHT SIDE ELEVATION
SCALE : ¼" = 1'-0"

FRONT ELEVATION
SCALE : ¼" = 1'-0"

FRONT ELEVATION

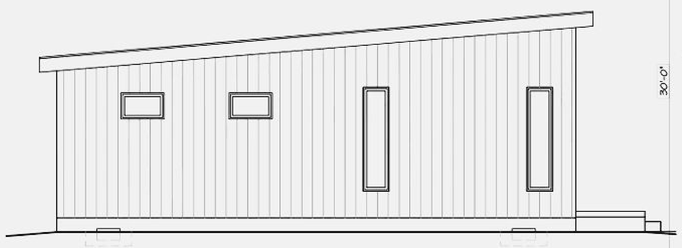

LEFT SIDE ELEVATION

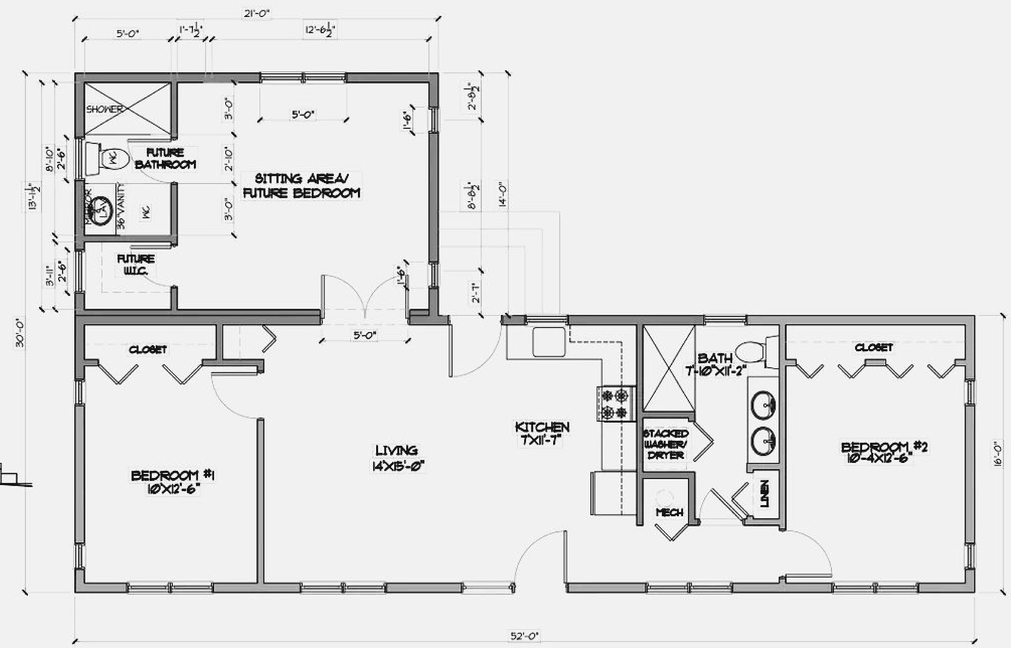

FLOOR PLAN-OPTC-1126SF

SCALE : ¼" = 1'-0"

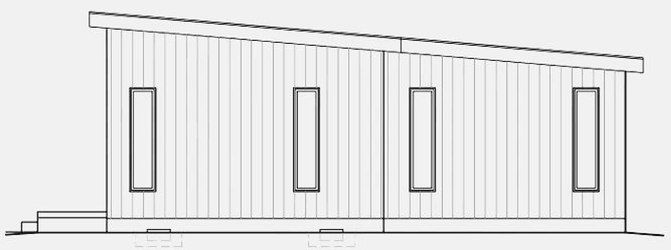

RIGHT SIDE ELEVATION

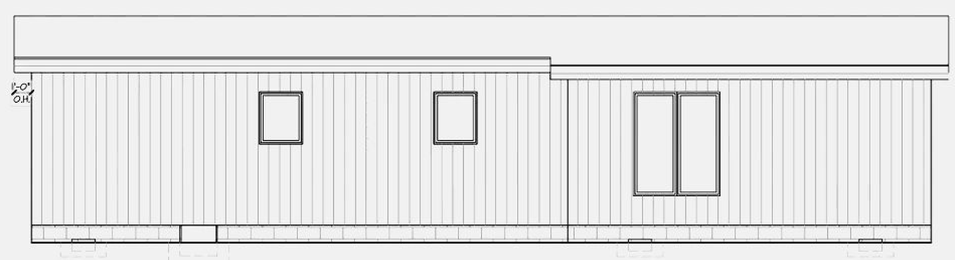

REAR ELEVATION

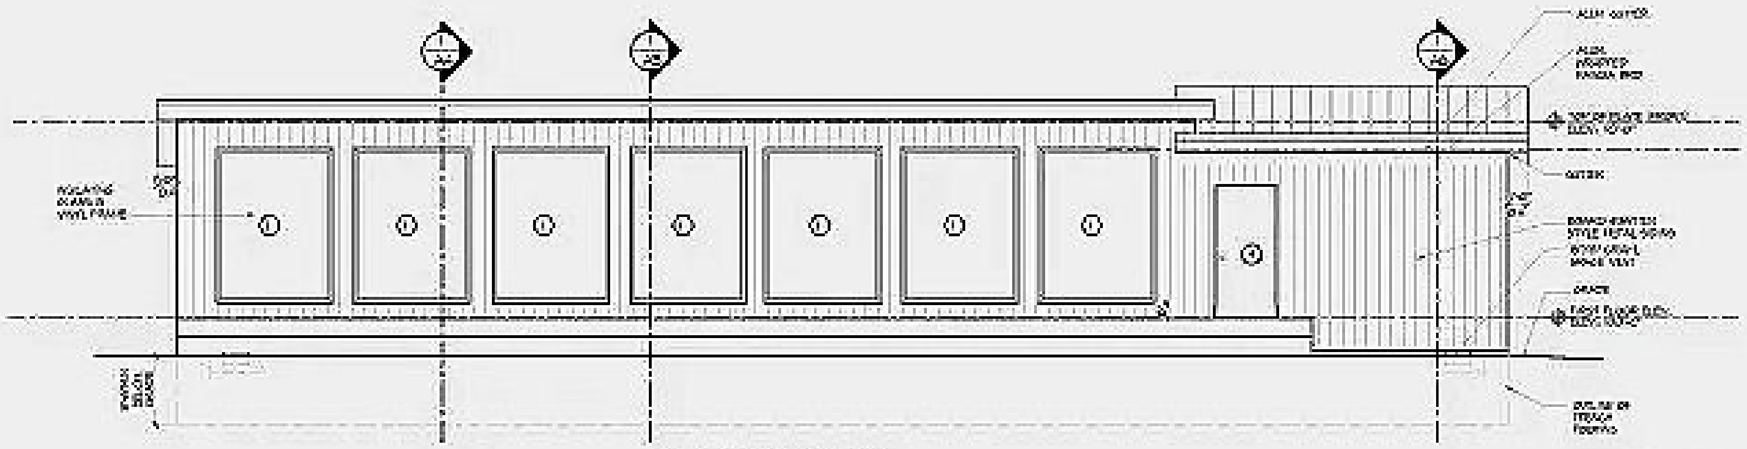

REAR ELEVATION

SCALE : 1" = 1'-0"

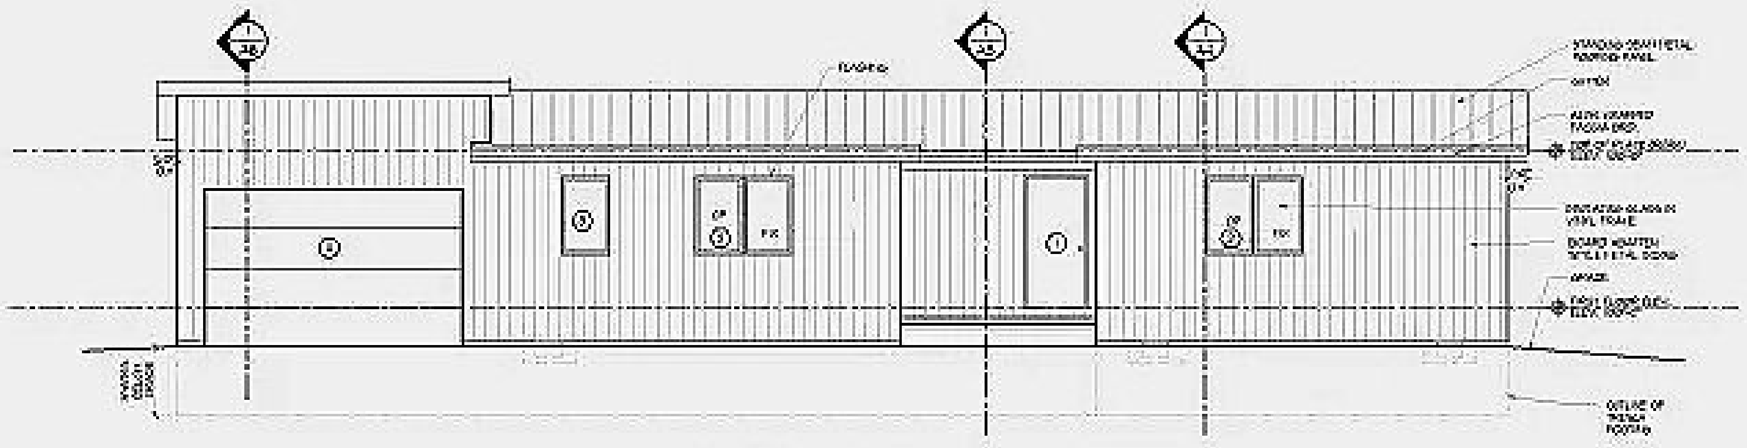

FRONT ELEVATION

SCALE : 1" = 1'-0"

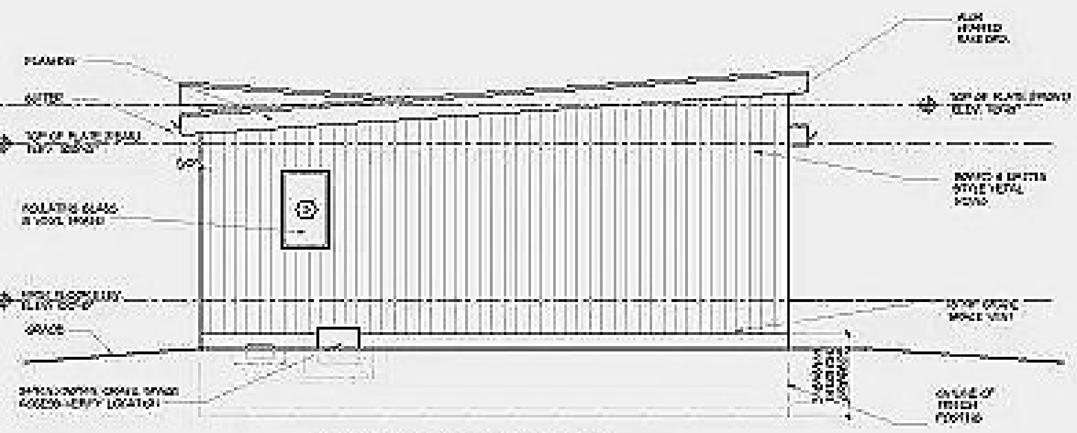

LEFT SIDE ELEVATION

SCALE : 1" = 1'-0"

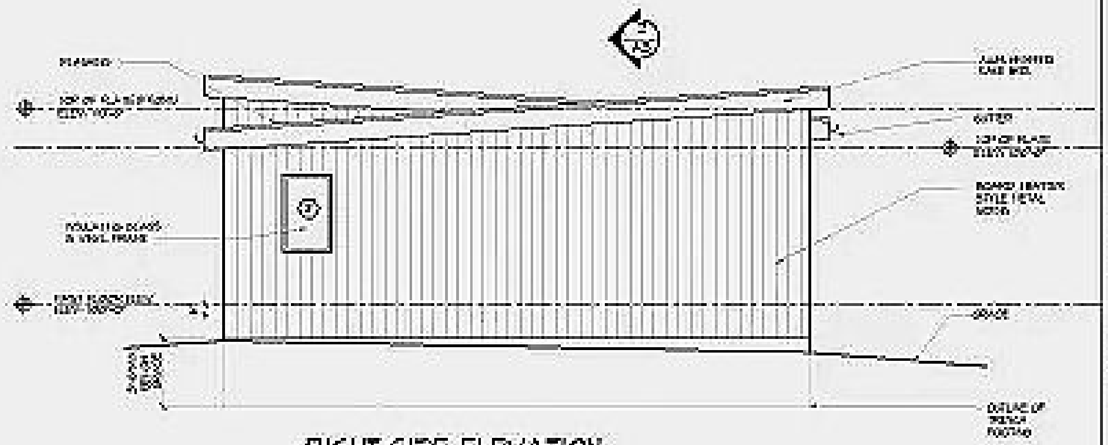

RIGHT SIDE ELEVATION

SCALE : 1" = 1'-0"